Name of Work : Construction of CC Road and Drain at KoteBeedhi and surrounding areas in Chowdeshwari Ward no 02 Yelahanka Sub-Division.

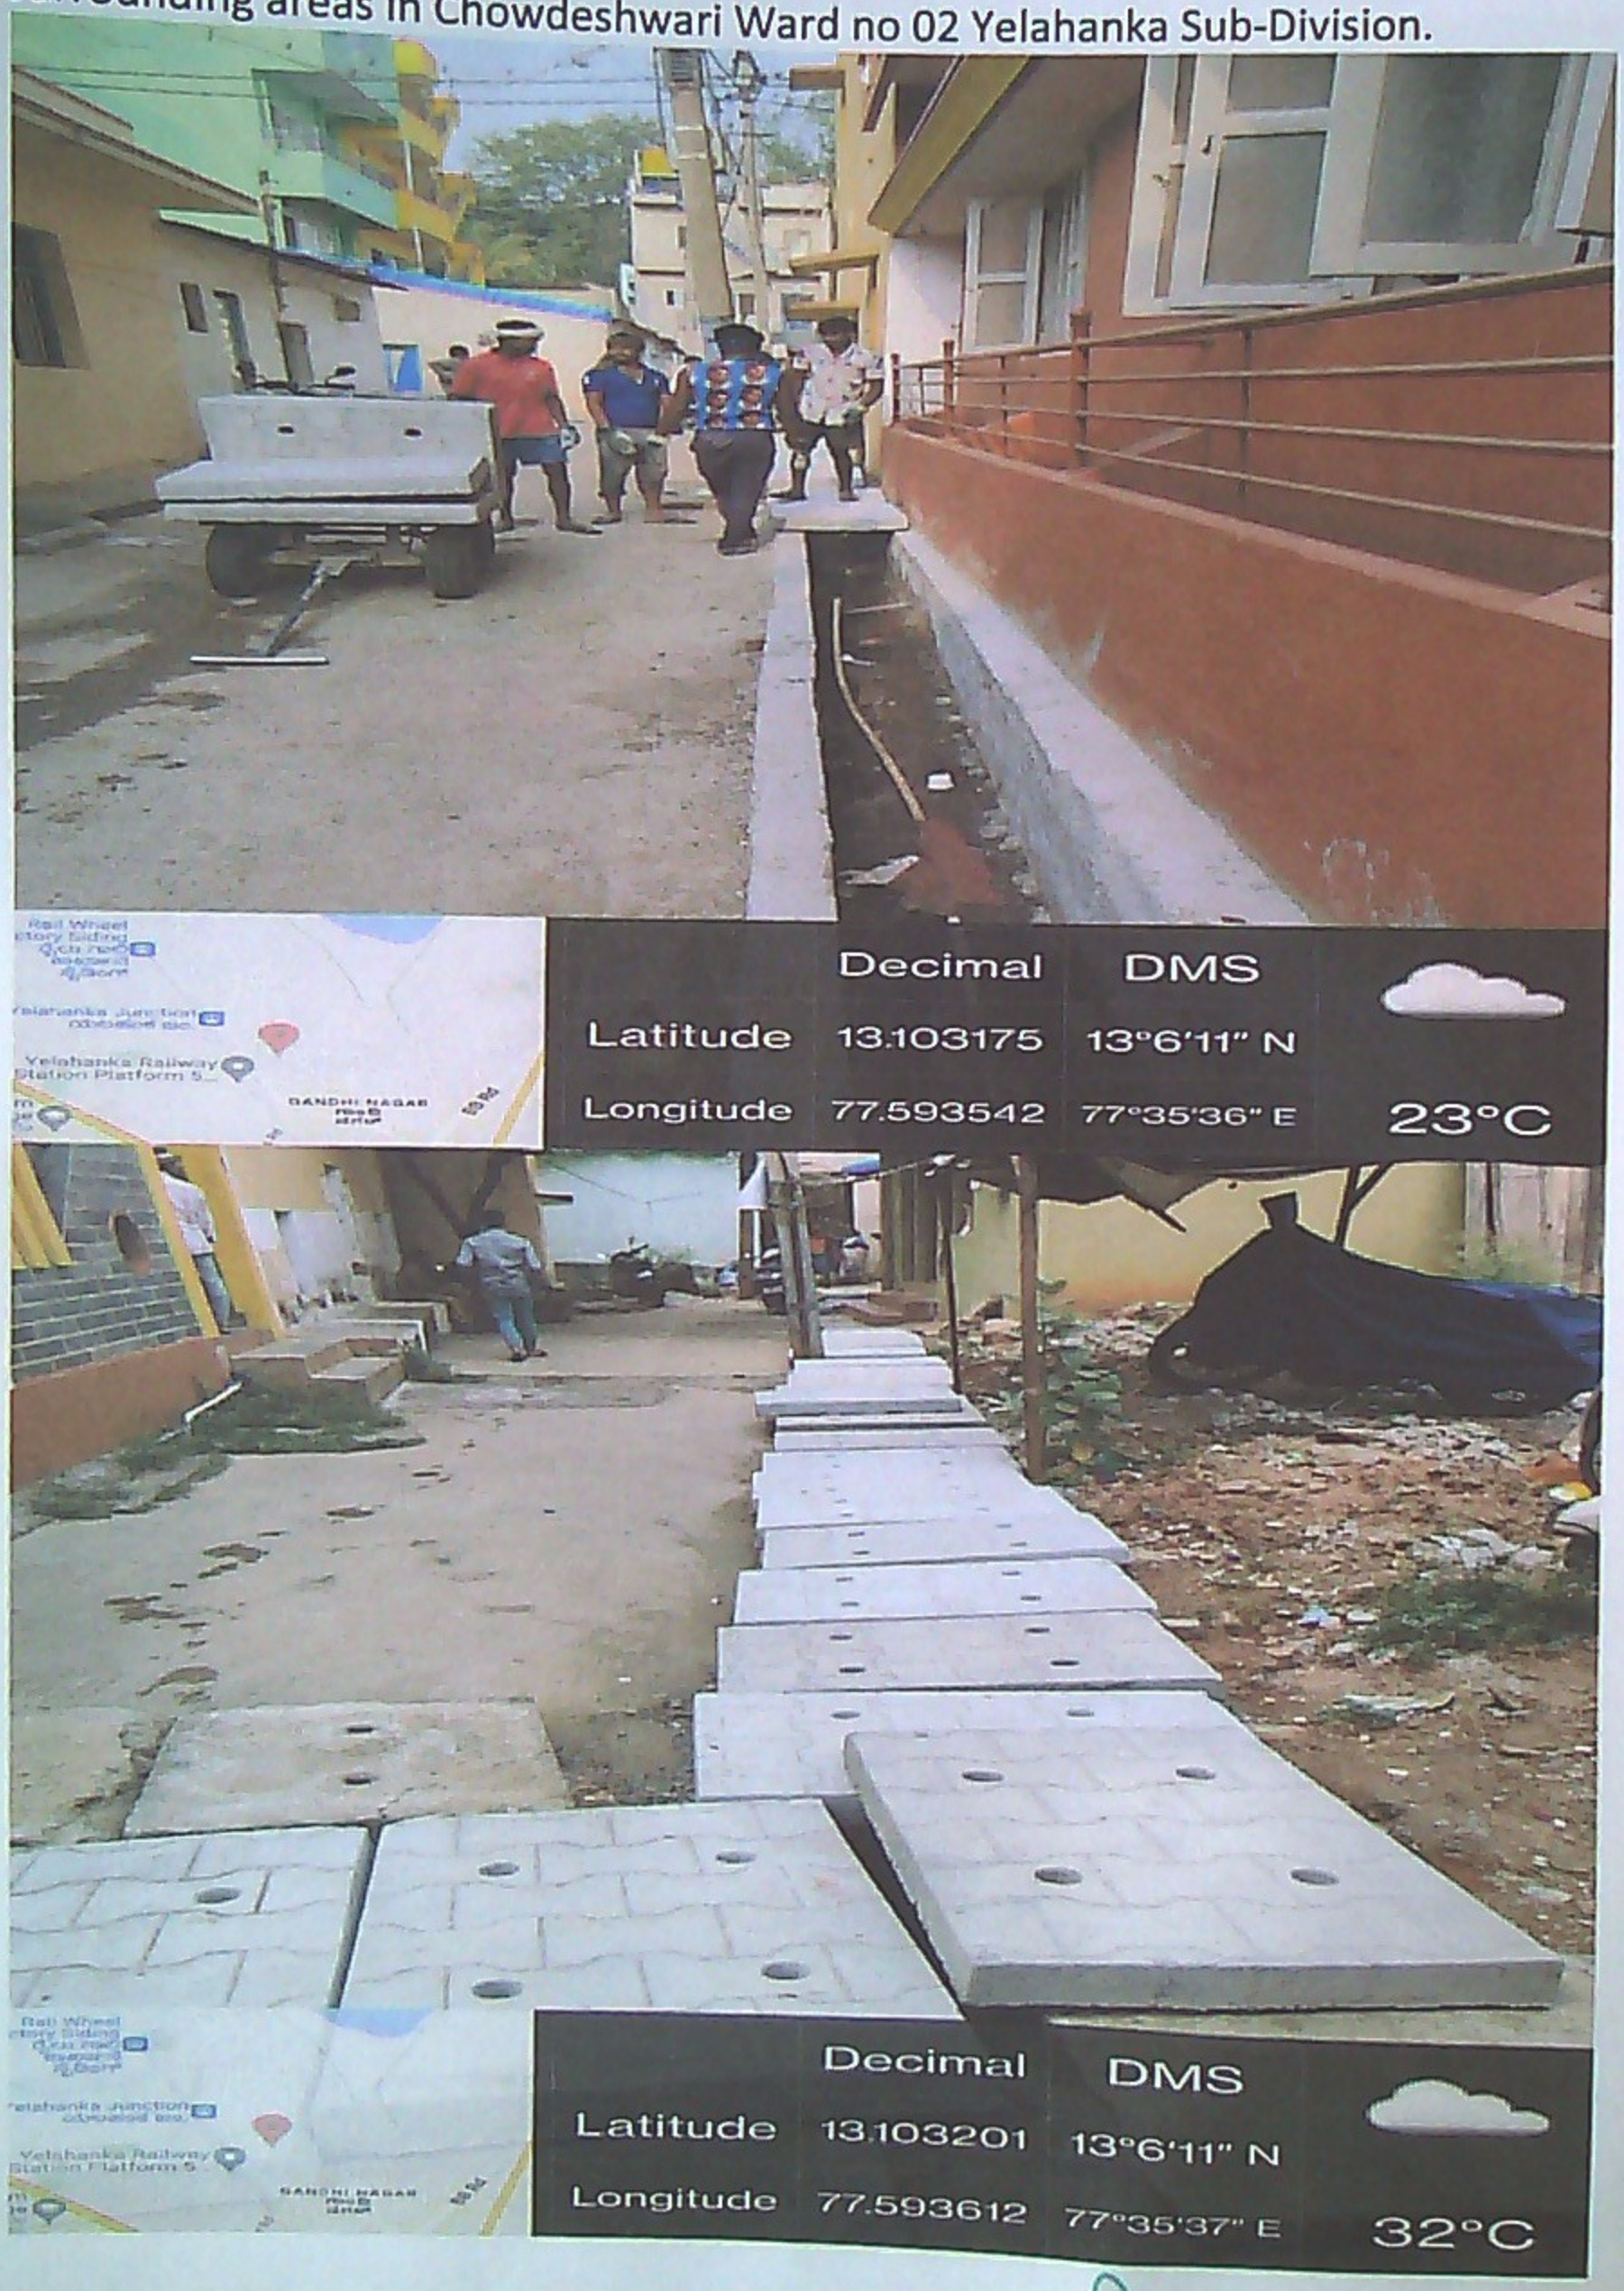

Asst. Executive Engineer
Yelahanka Sub. Divn.
(BBMP Ynk. Zn)
Yelahanka, Bangalore

Name of Work : Construction of CC Road and Drain at KoteBeedhi and surrounding areas in Chowdeshwari Ward no 02 Yelahanka Sub-Division.

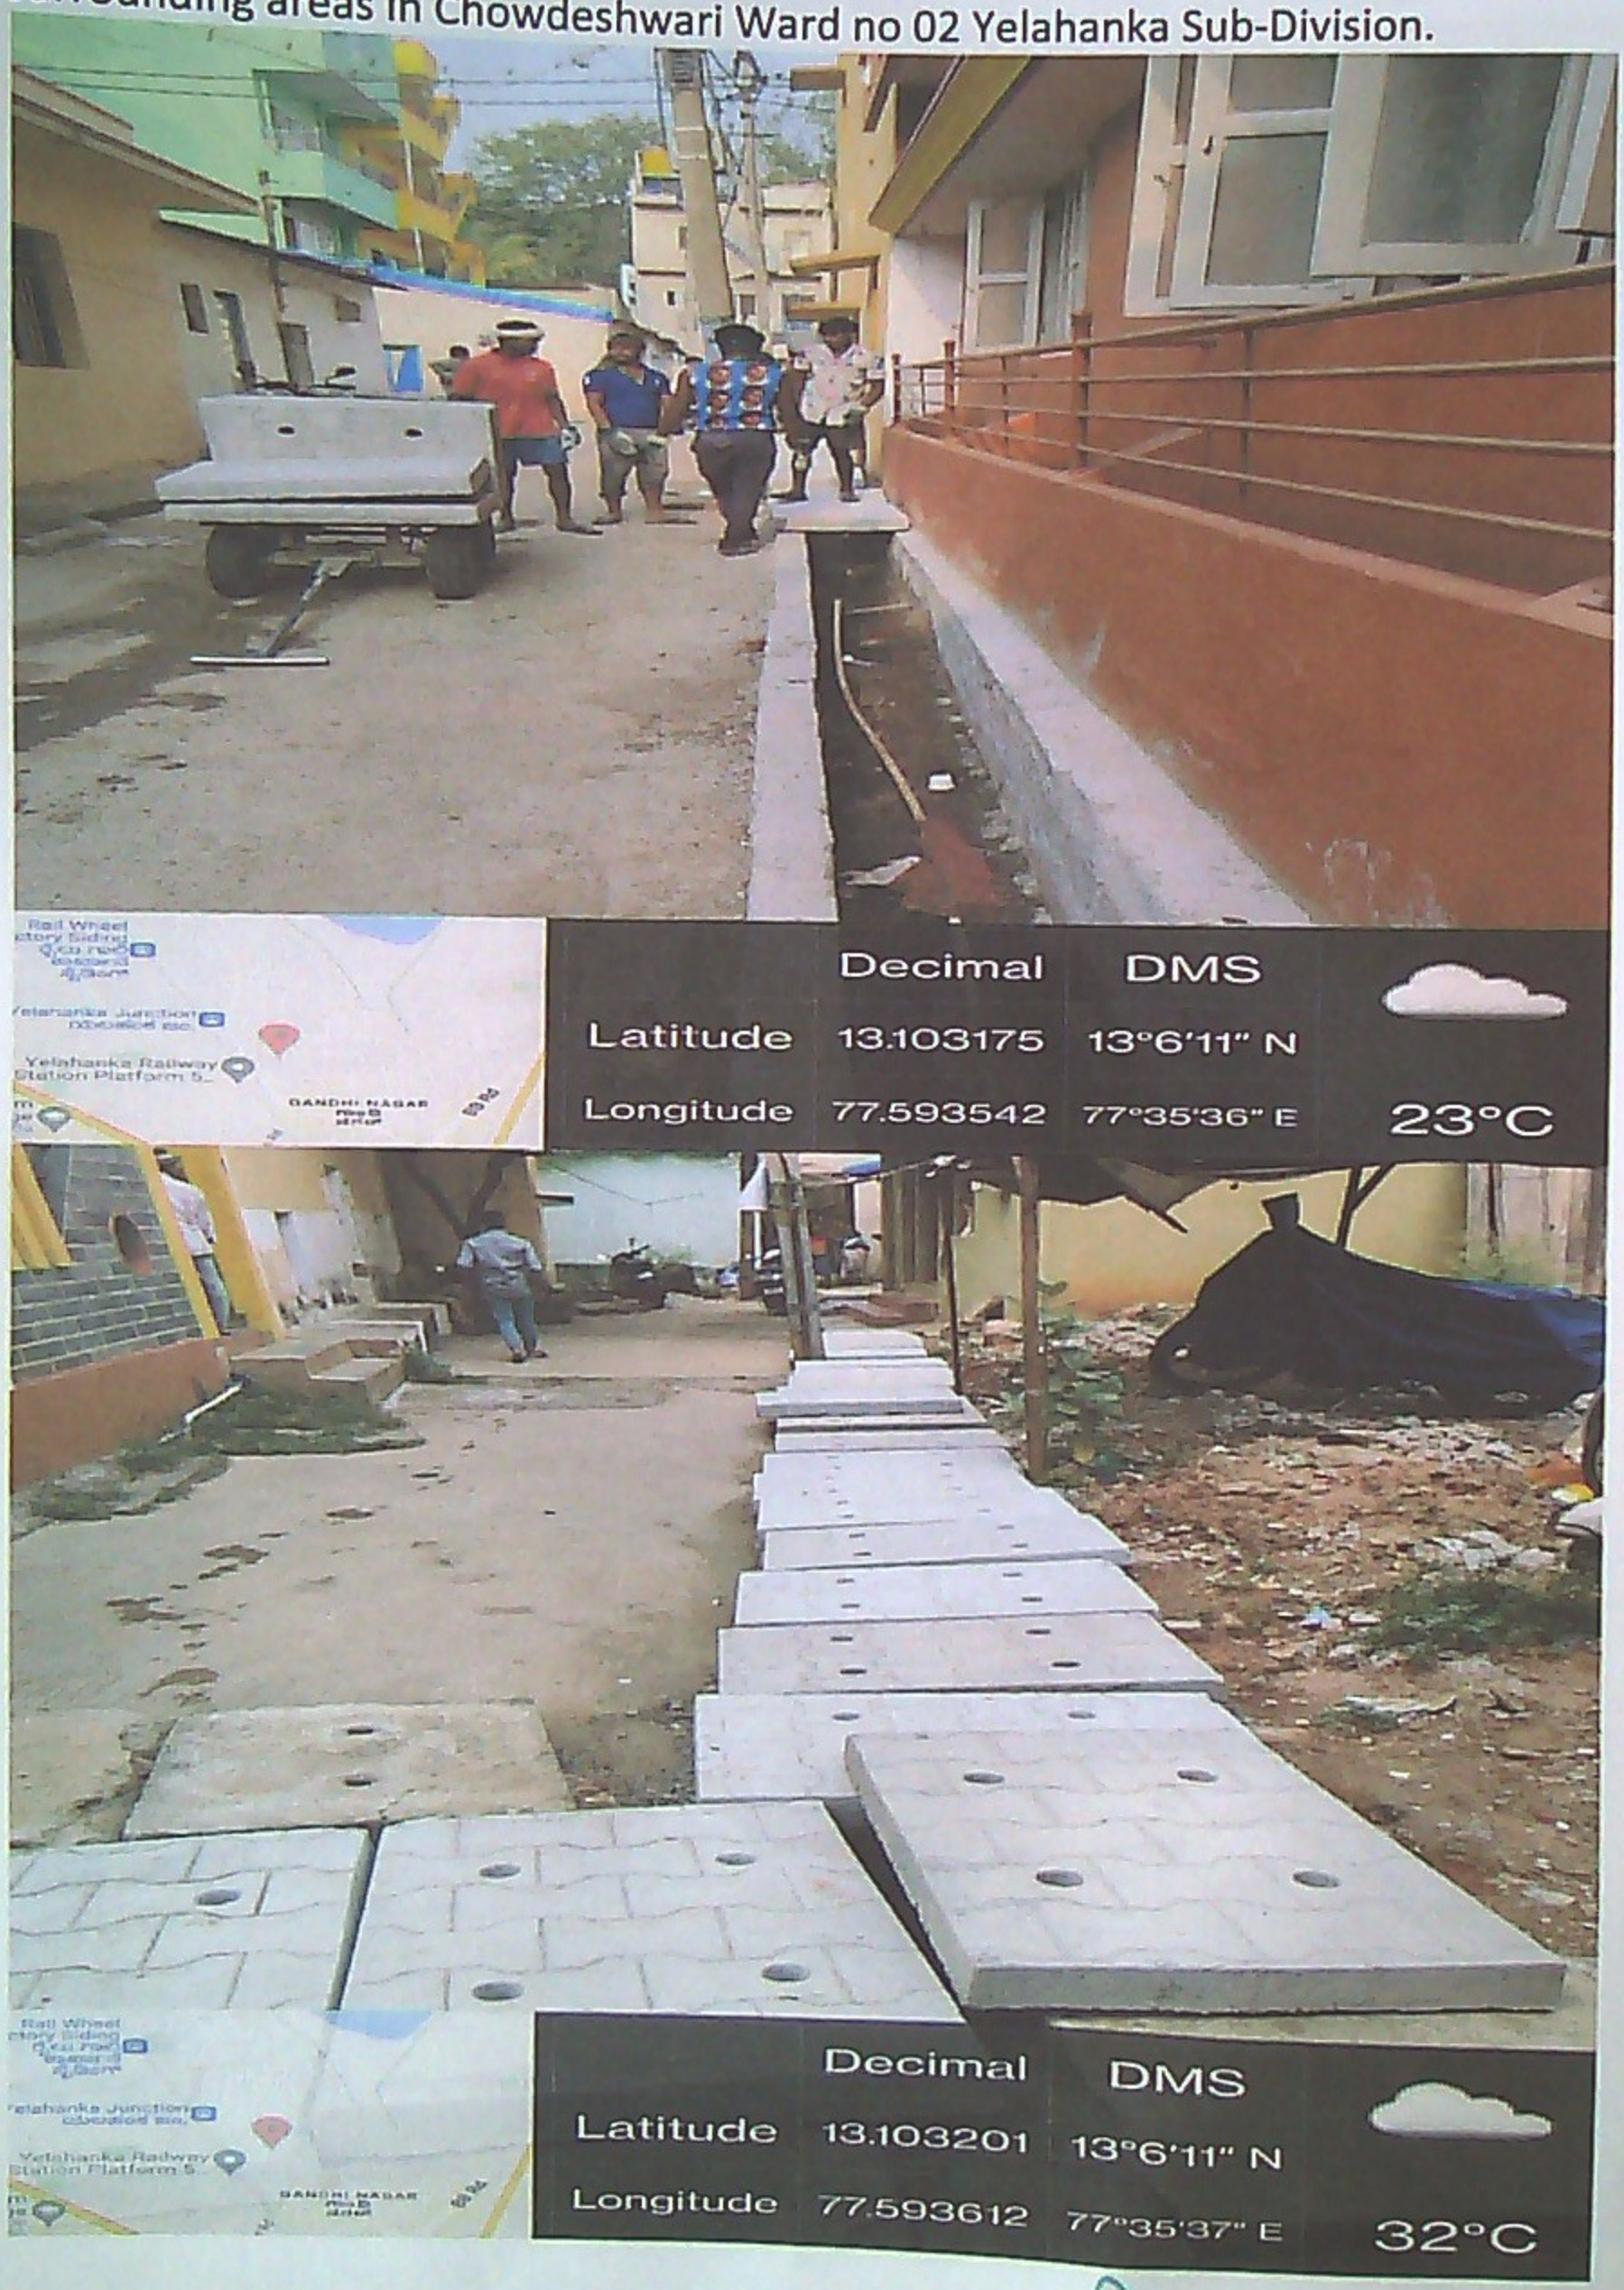

Asst. Executive Engineer
Yelahanka Sub. Division
(BBMP Ynk. Zn)
Yelahanka, Bangalore

Name of Work : Construction of CC Road and Drain at KoteBeedhi and surrounding areas in Chowdeshwari Ward no 02 Yelahanka Sub-Division.

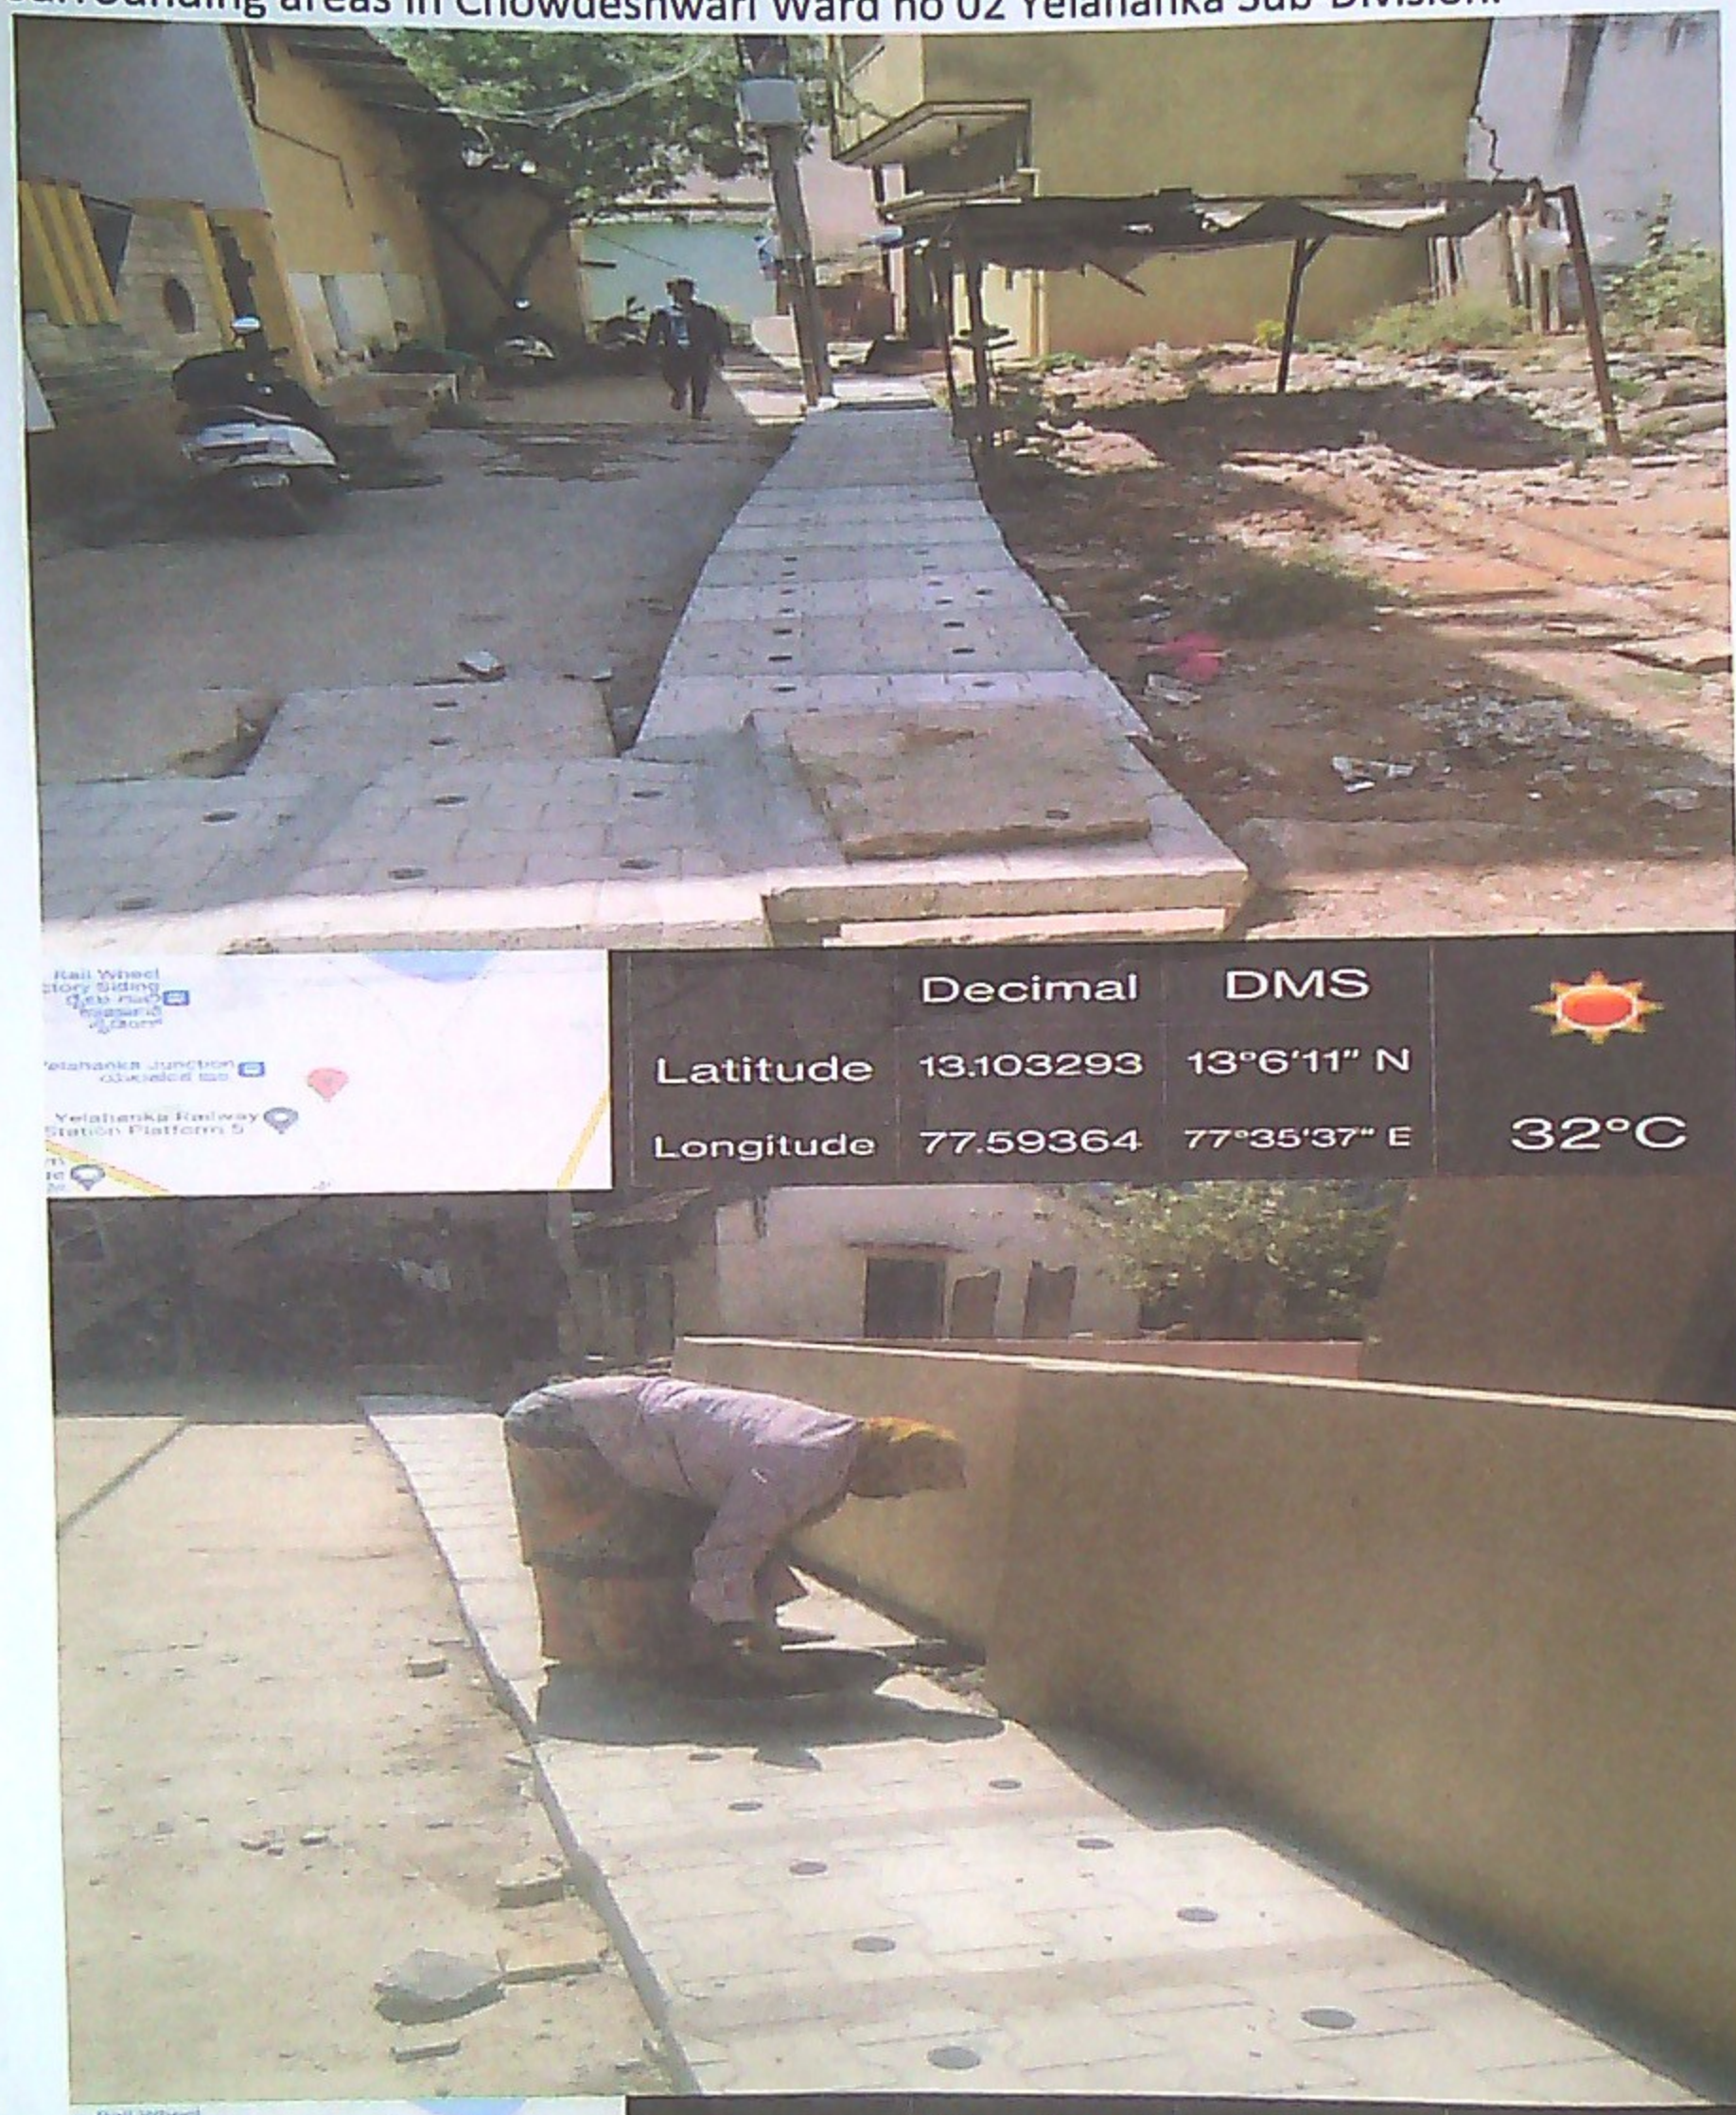

Asst. Executive Engineer
Yelahanka Sub. Divison
(BBMP Yhk. Zn)
Yelahanka, Bangalore

Name of Work : Construction of CC Road and Drain at KoteBeedhi and surrounding areas in Chowdeshwari Ward no 02 Yelahanka Sub-Division.

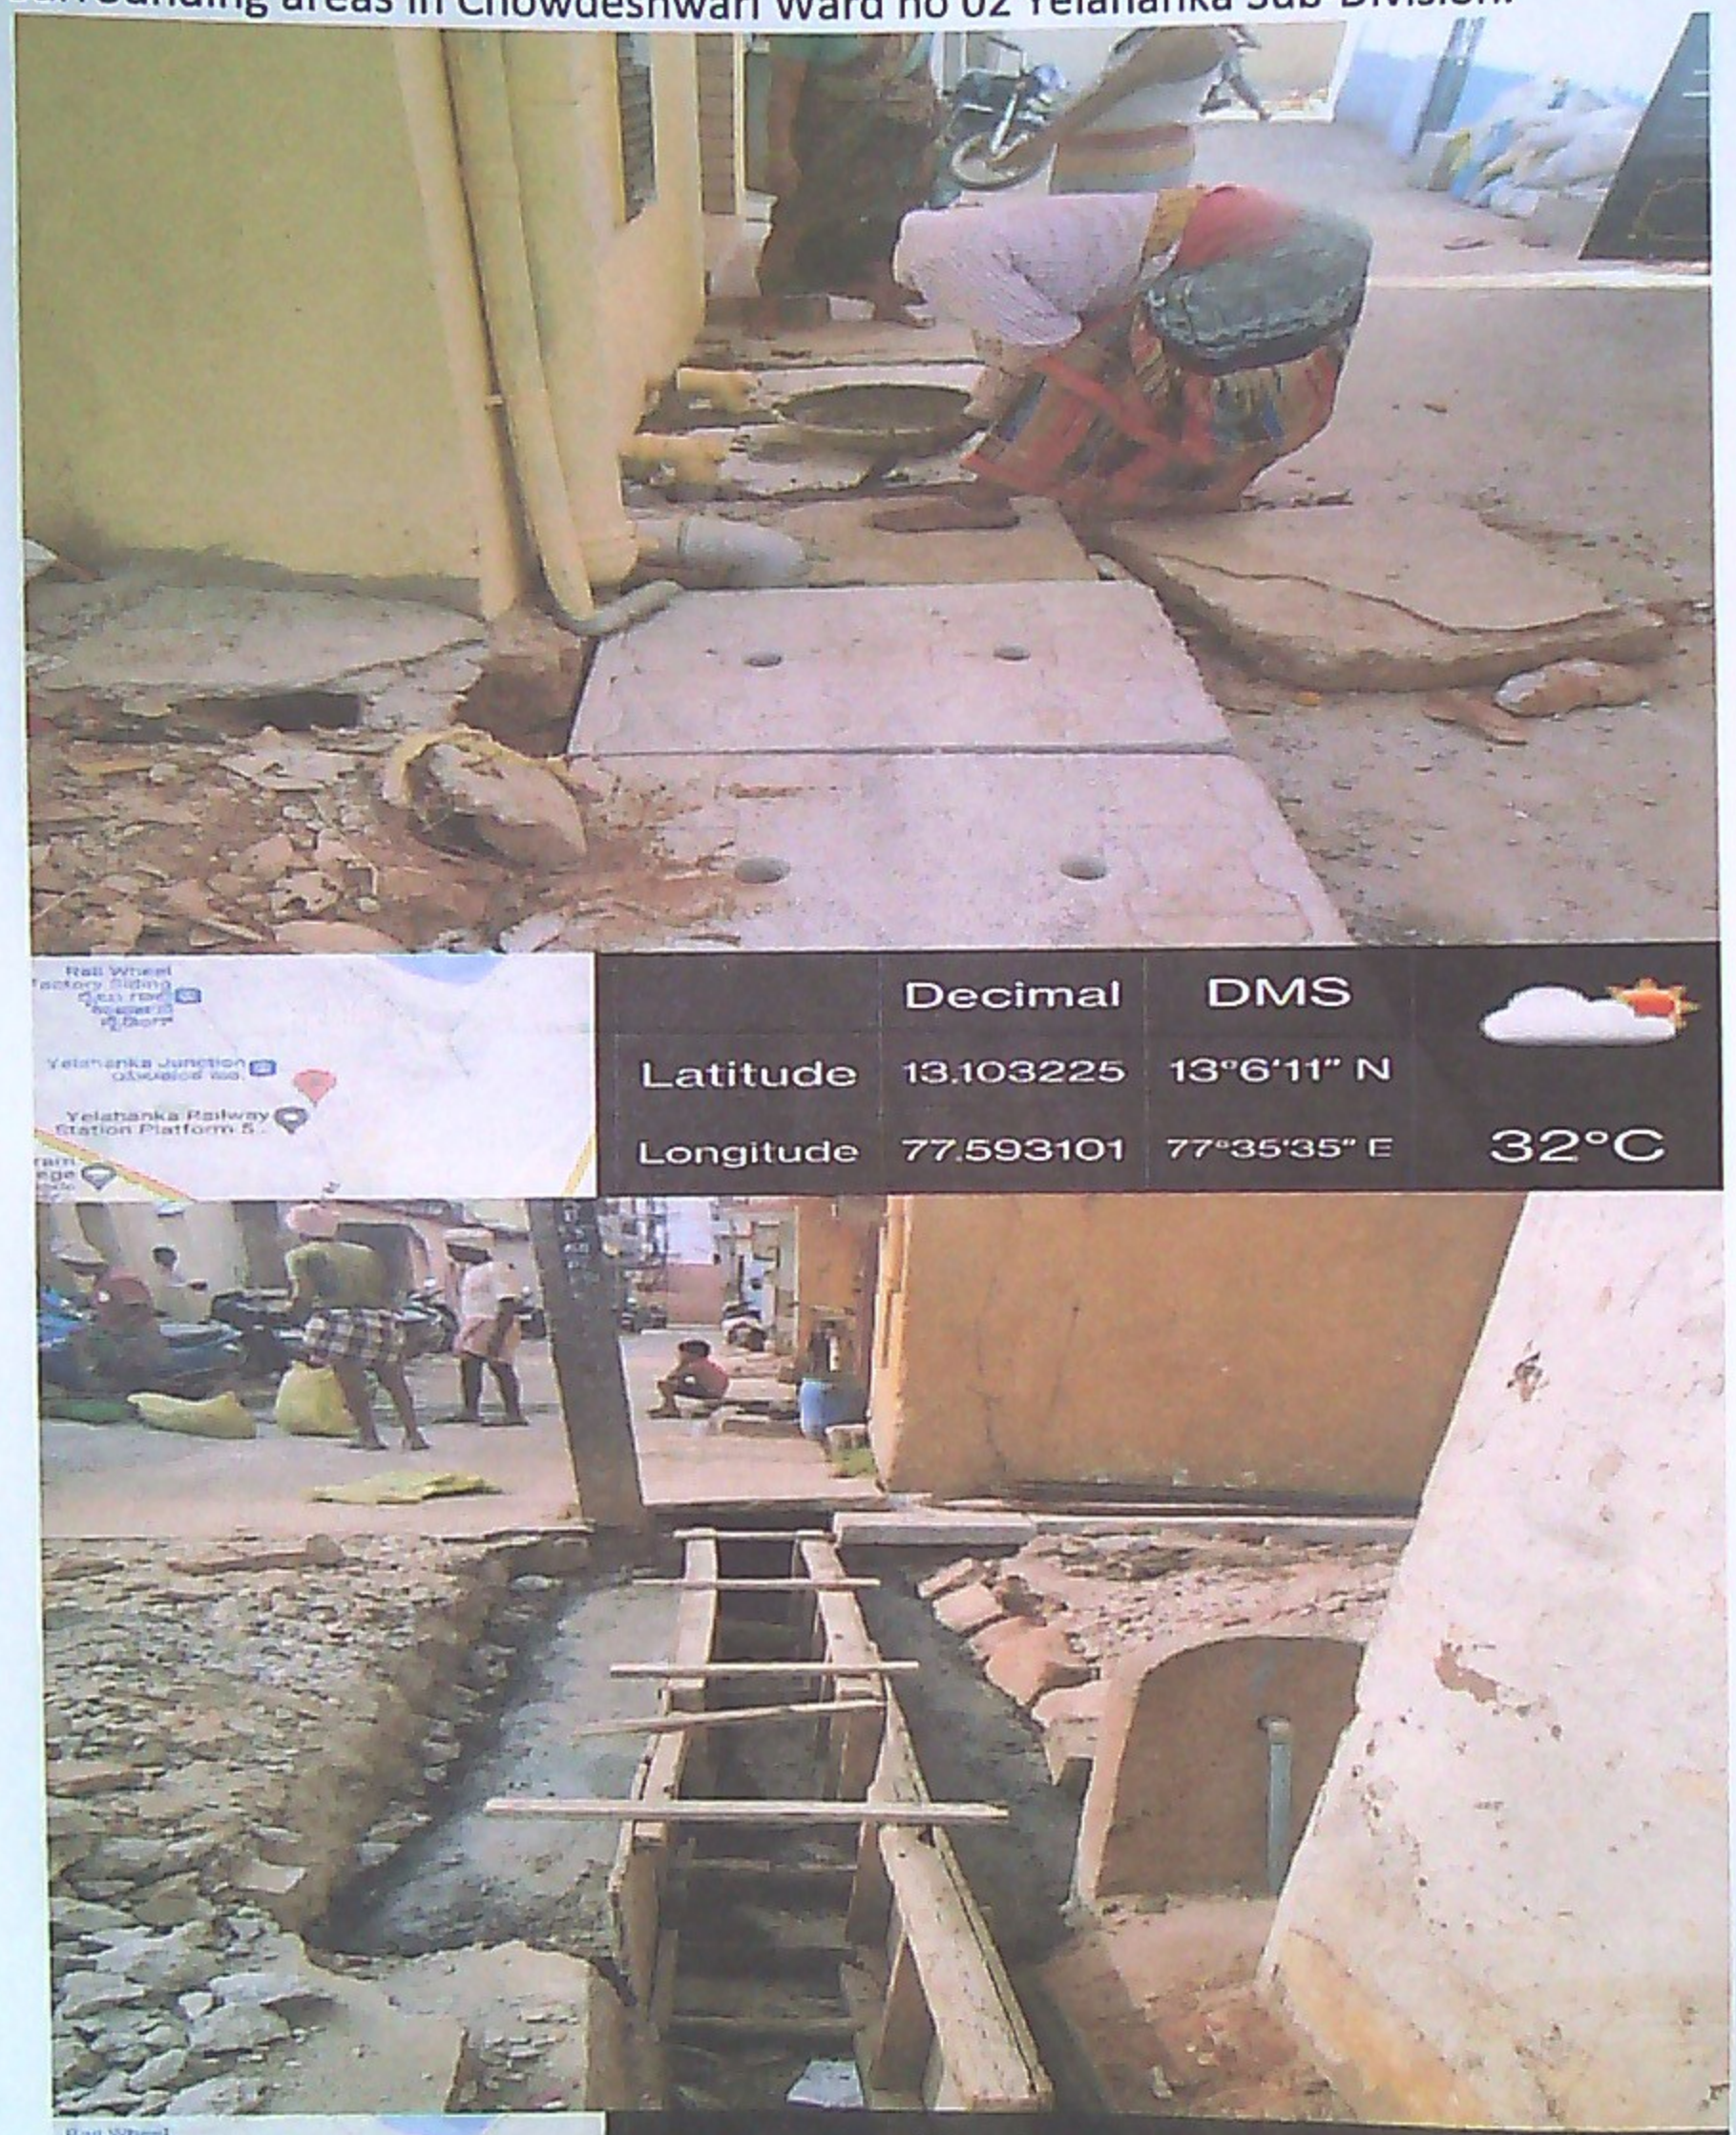

Asst. Executive Engineer
Yelahanka Sub. Divison
(BBMP Ynk. Zn)
Yelahanka, Bangalore

Name of Work: Construction of CC Road and Drain at Kotebheedhi and surrounding areas in Chowdeshwari Ward No-02 Yelahanka Sub Division.

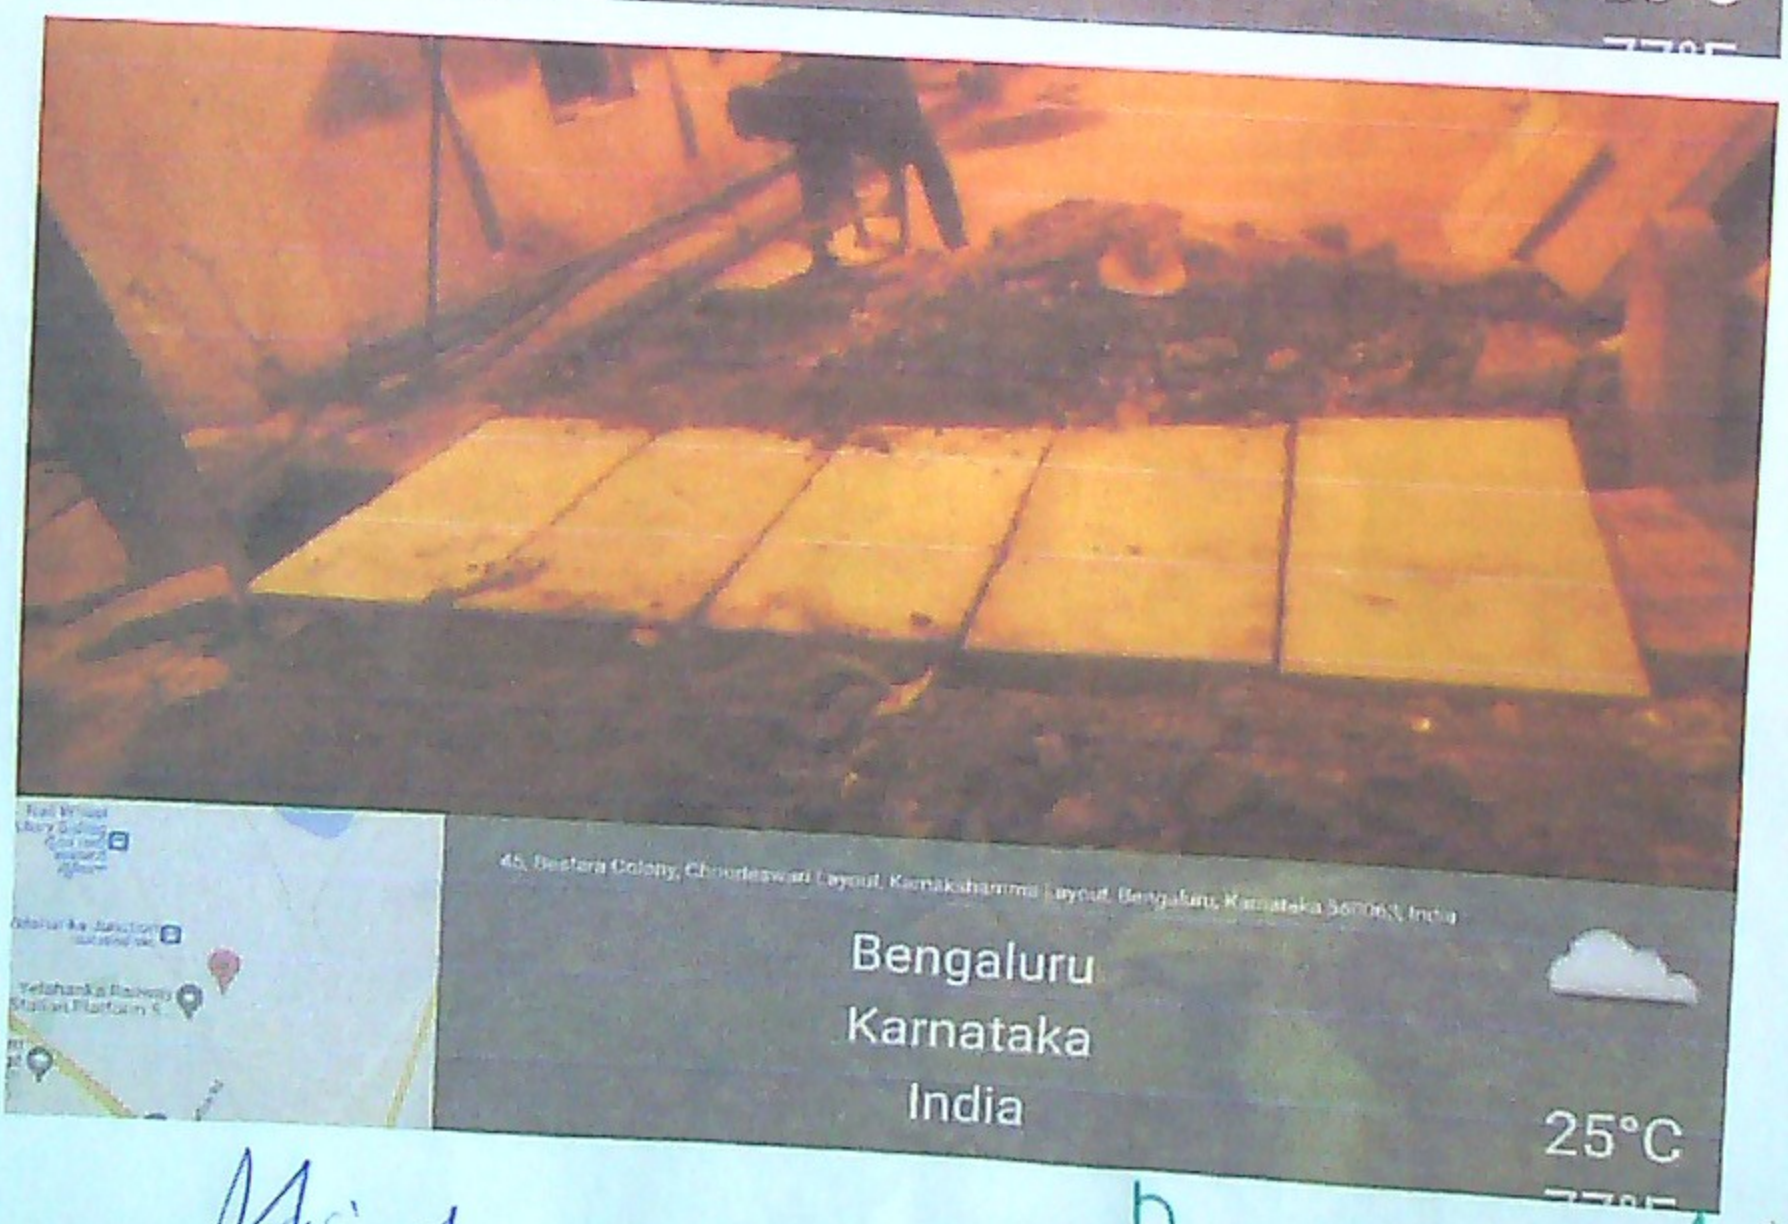

Asst. Executive Engineer
Yelahanka Sub. Divison
(BBMP Ynk. Zn)
Yelahanka, Bangalore

Name of Work: Construction of CC Road and Drain at Kotebheedhi andsurrounding areas in Chowdeshwari ward No – 02 of YelahankaSub Division.

677, Yelahanka, Bengaluru, Karnataka 560064, India

	Decimal	DMS
Latitude	13.095069	13°5'42" N
Longitude	77.596226	77°35'46" E

677, Yelahanka, Bengaluru, Karnataka 560064, India

	Decimal	DMS
Latitude	13.095069	13°5'42" N
Longitude	77.596226	77°35'46" E

Executive Engineer
Yelahanka Sub. Division
(BBMP Ynk. Zn)
Yelahanka, Bangalore

Name of Work: Construction of CC Road and Drain at Kotebheedhi andsurrounding areas in Chowdeshwari ward No – 02 of YelahankaSub Division.

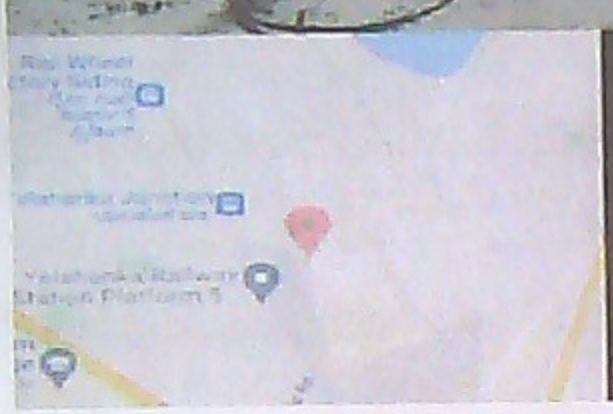

	Decimal	DMS	
Latitude	13.103212	13°6'11" N	
Longitude	77.593617	77°35'37" E	30°C

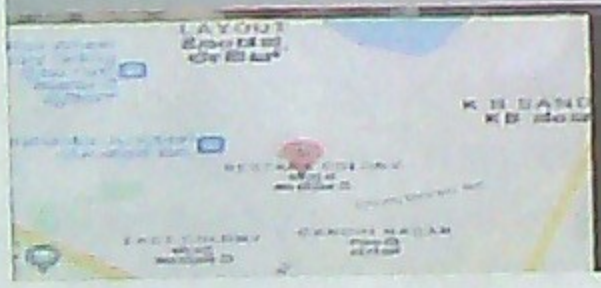

	Decimal	DMS	
Latitude	13.103446	13°6'12" N	
Longitude	77.593926	77°35'38" E	29°C

Asst. Executive Engineer
Yelahanka Sub. Divison
(BBMP Ynk. Zn)
Yelahanka. Bangalore